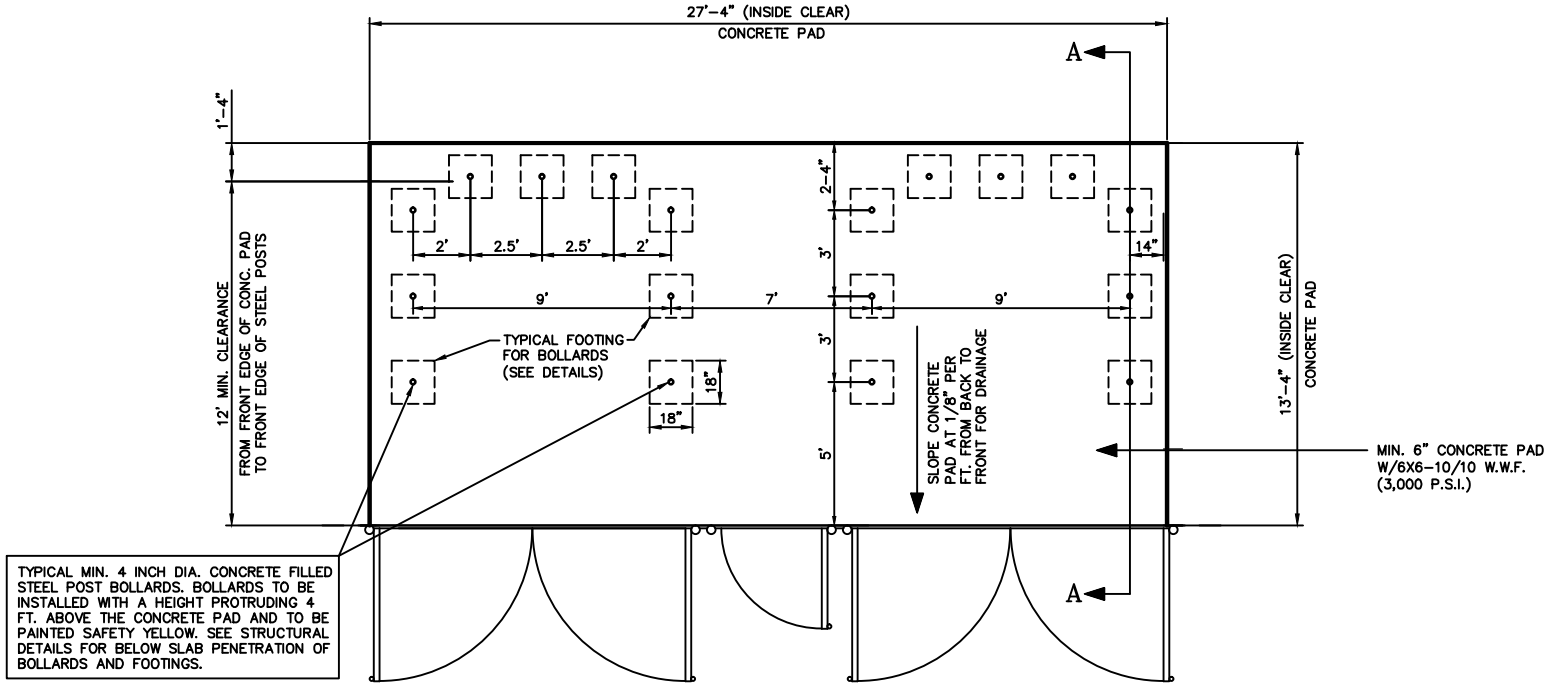

CITY OF STUART DUMPSTER ENCLOSURE – STRUCTURAL PLAN
DOUBLE DUMPSTER w/ RECYCLING

N.T.S.

ILLUSTRATION #14